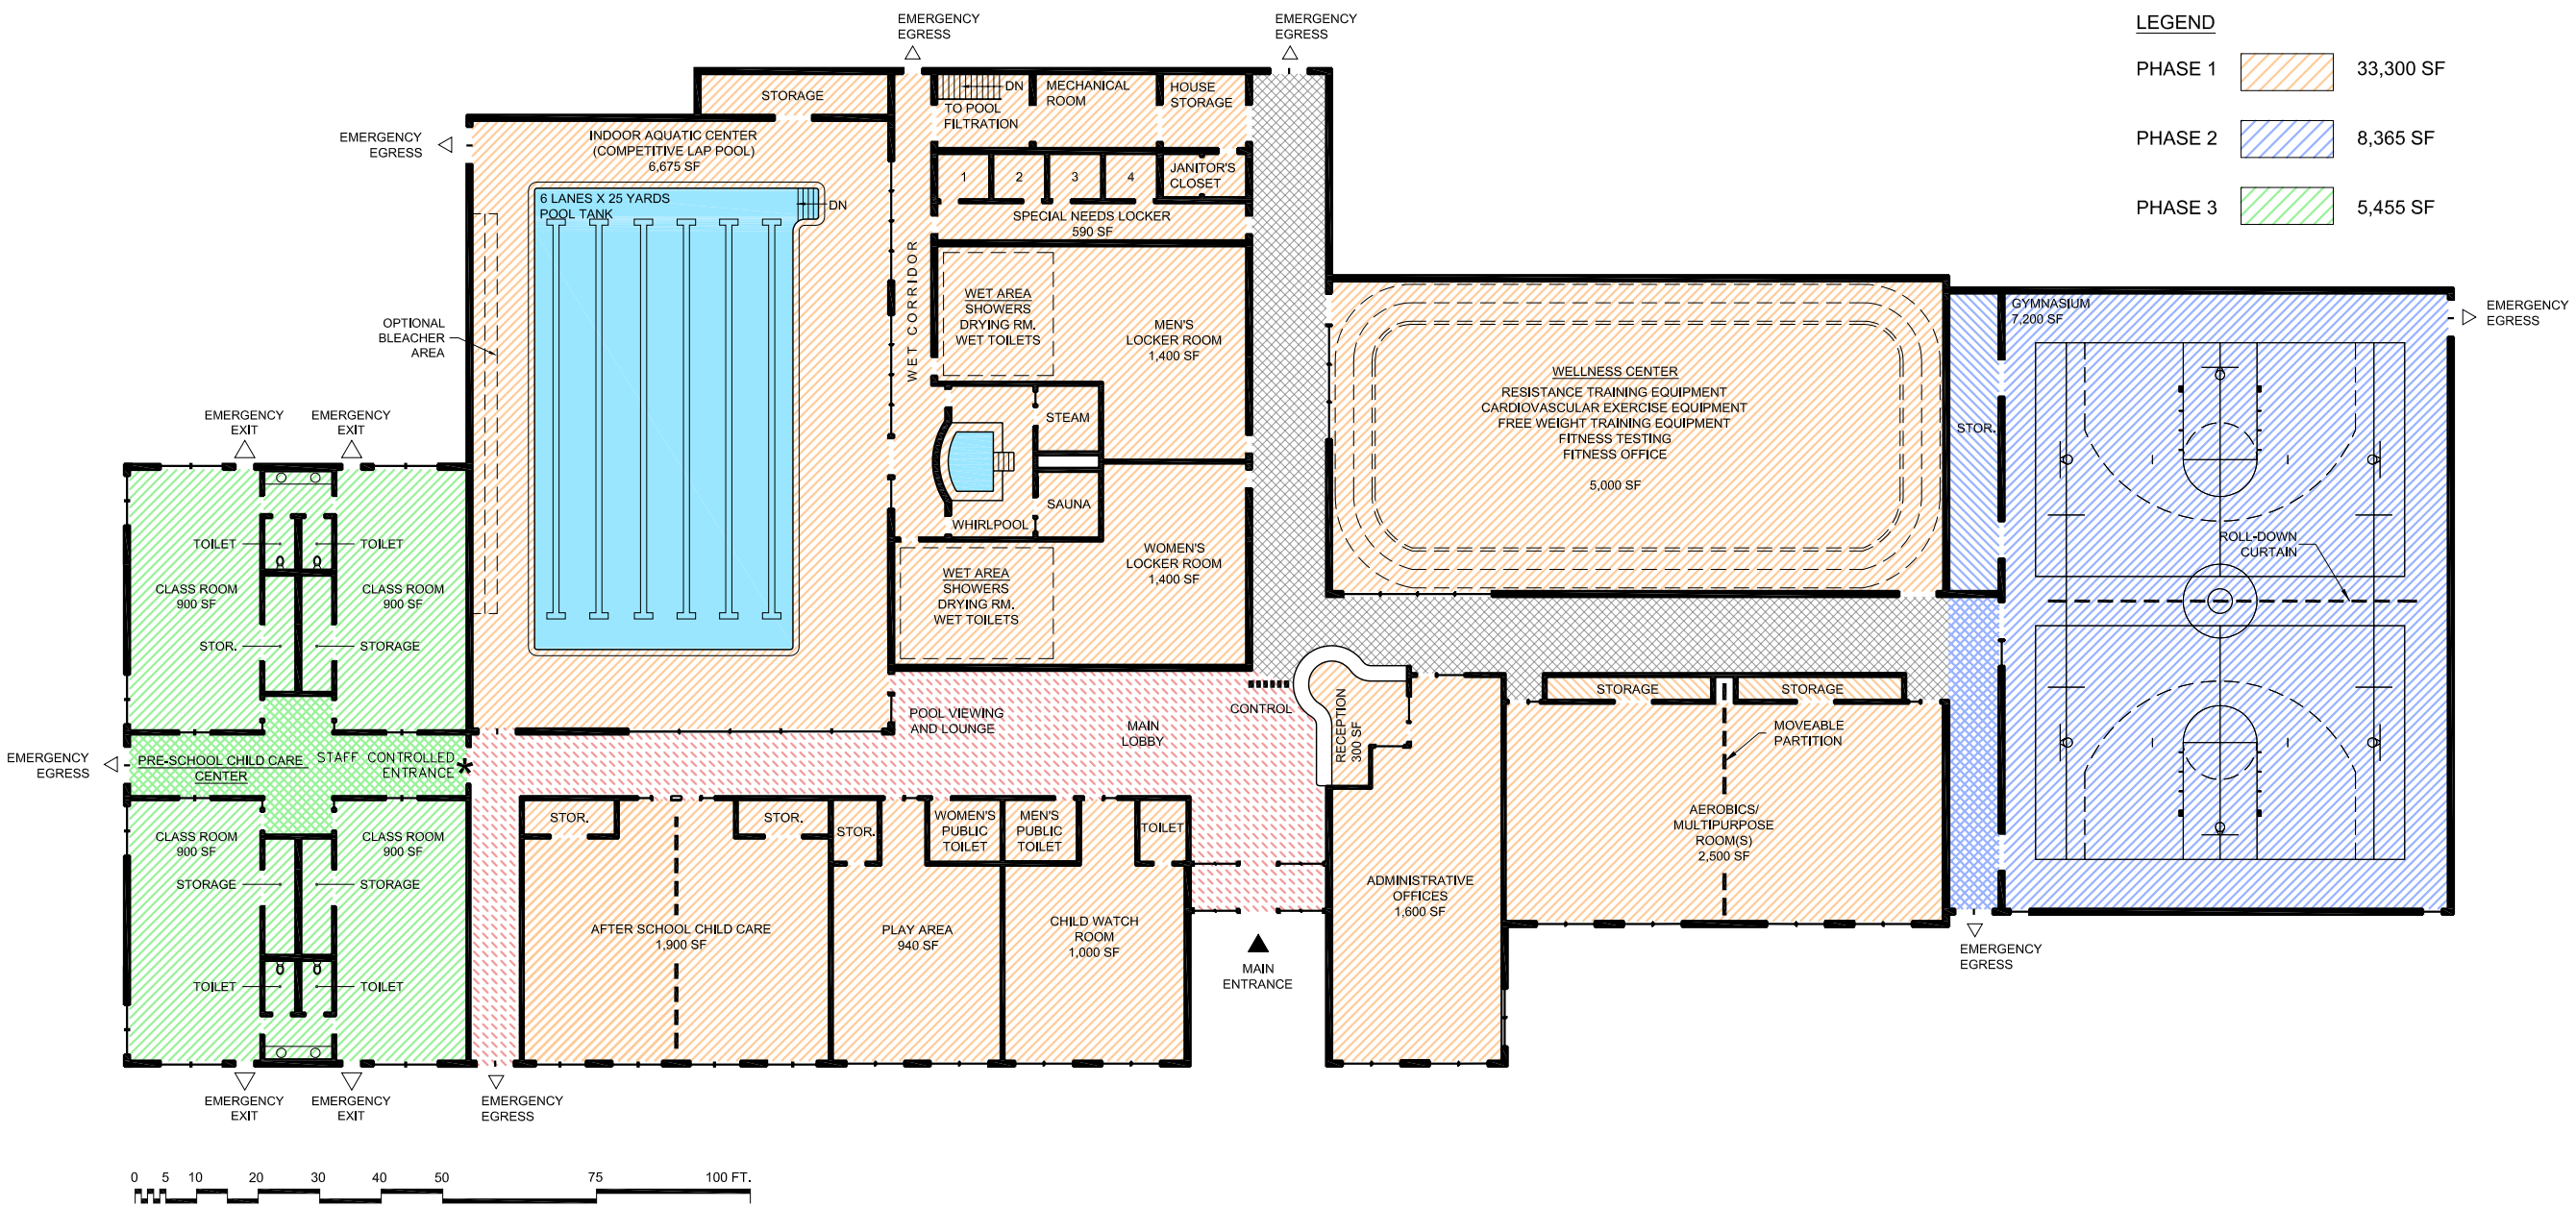

CONCEPTUAL FLOOR PLAN

TOTAL AREA: 47,120 sf

COPYRIGHT © 2004 YMCA OF THE USA

CONCEPTUAL NEW YMCA
FILE NAME: CP-4563-Trinity,NC-03Nov2004.dwg
SCALE: 1" = 30'-0"

ARCHDALE TRINITY YMCA
Archdale Trinity, North Carolina

YMCA of the USA
101 N. Wacker Drive
Chicago, Illinois 60606
(312) 419-8291
(800) 872-9622